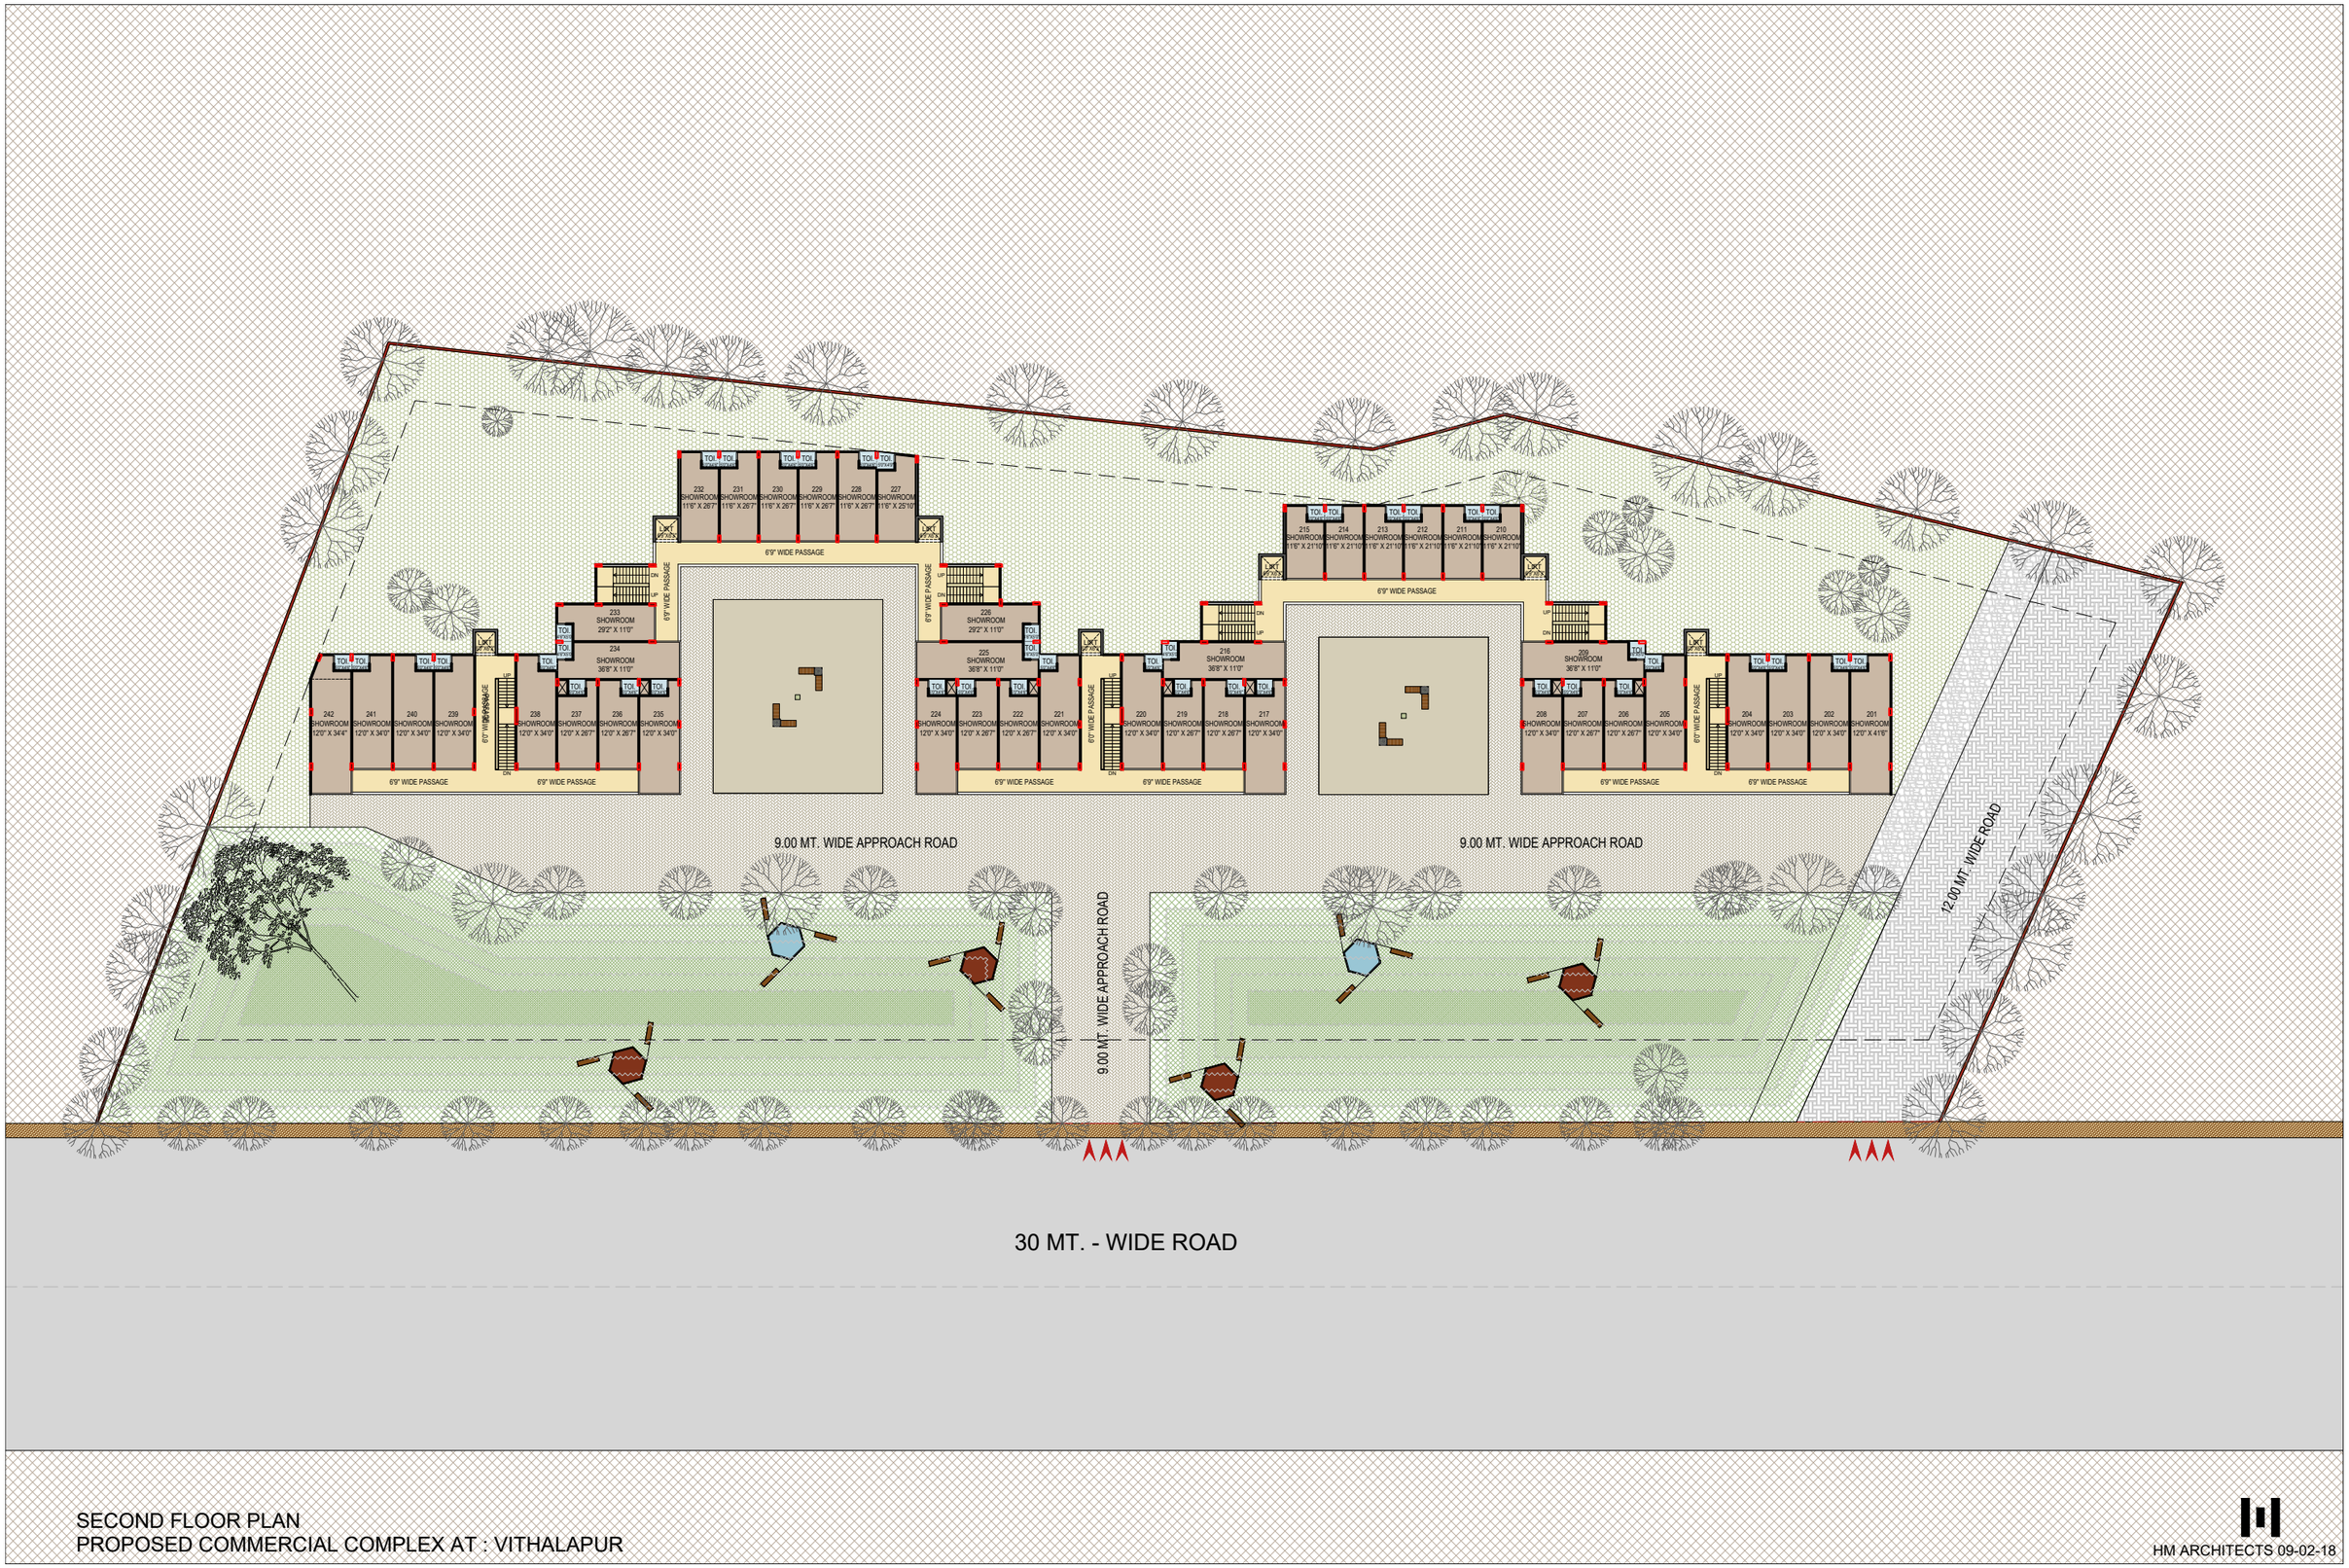

SECOND FLOOR PLAN
PROPOSED COMMERCIAL COMPLEX AT : VITHALAPUR

HM ARCHITECTS 09-02-18